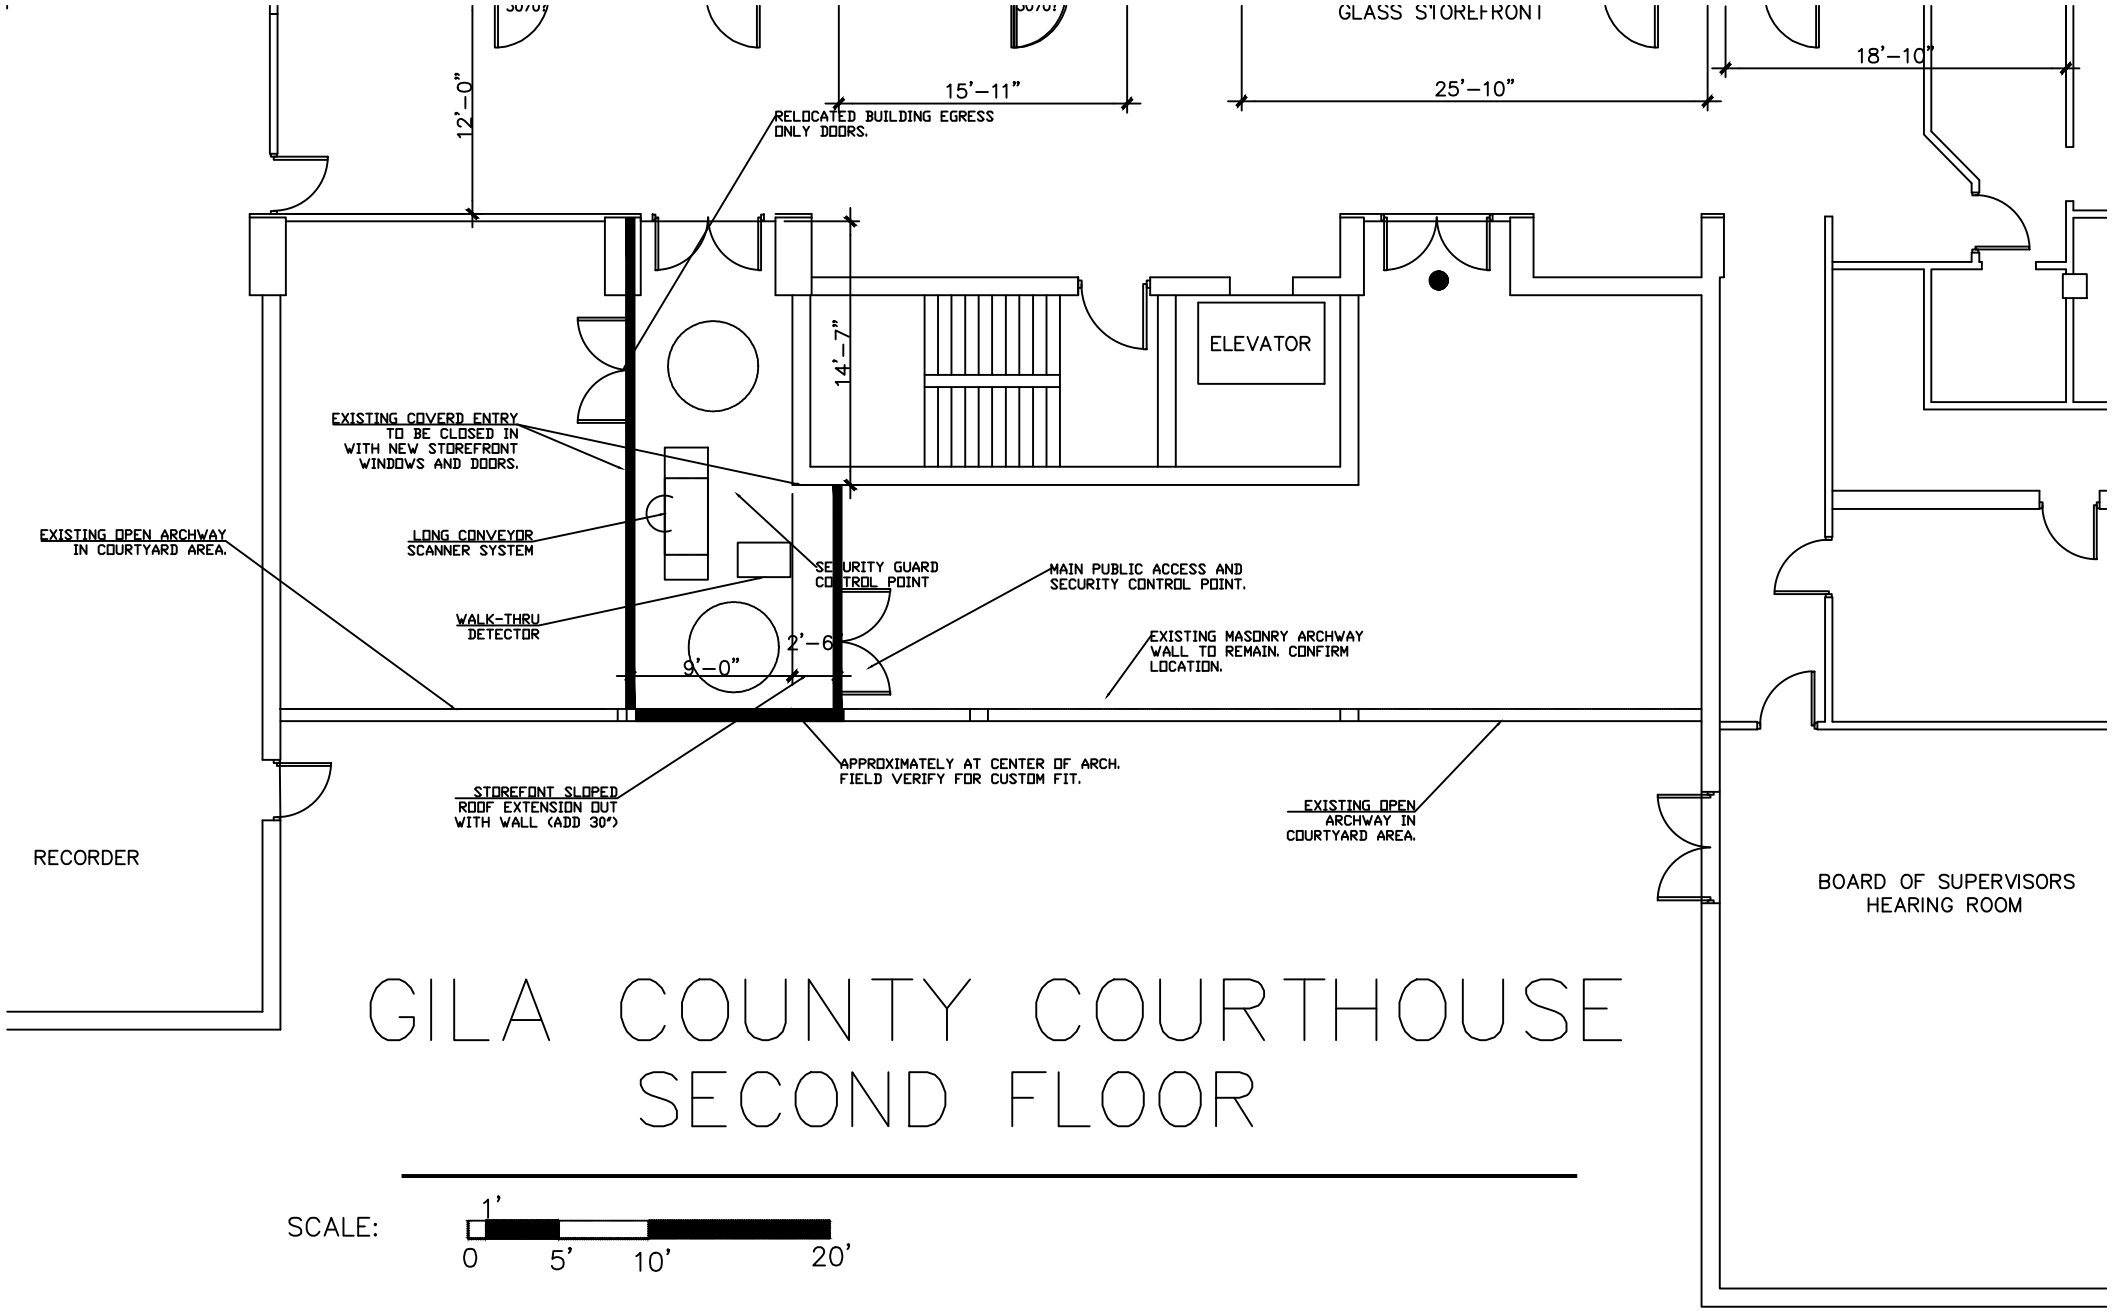

GILA COUNTY COURTHOUSE
SECOND FLOOR

SCALE: 1' 0 5' 10' 20'