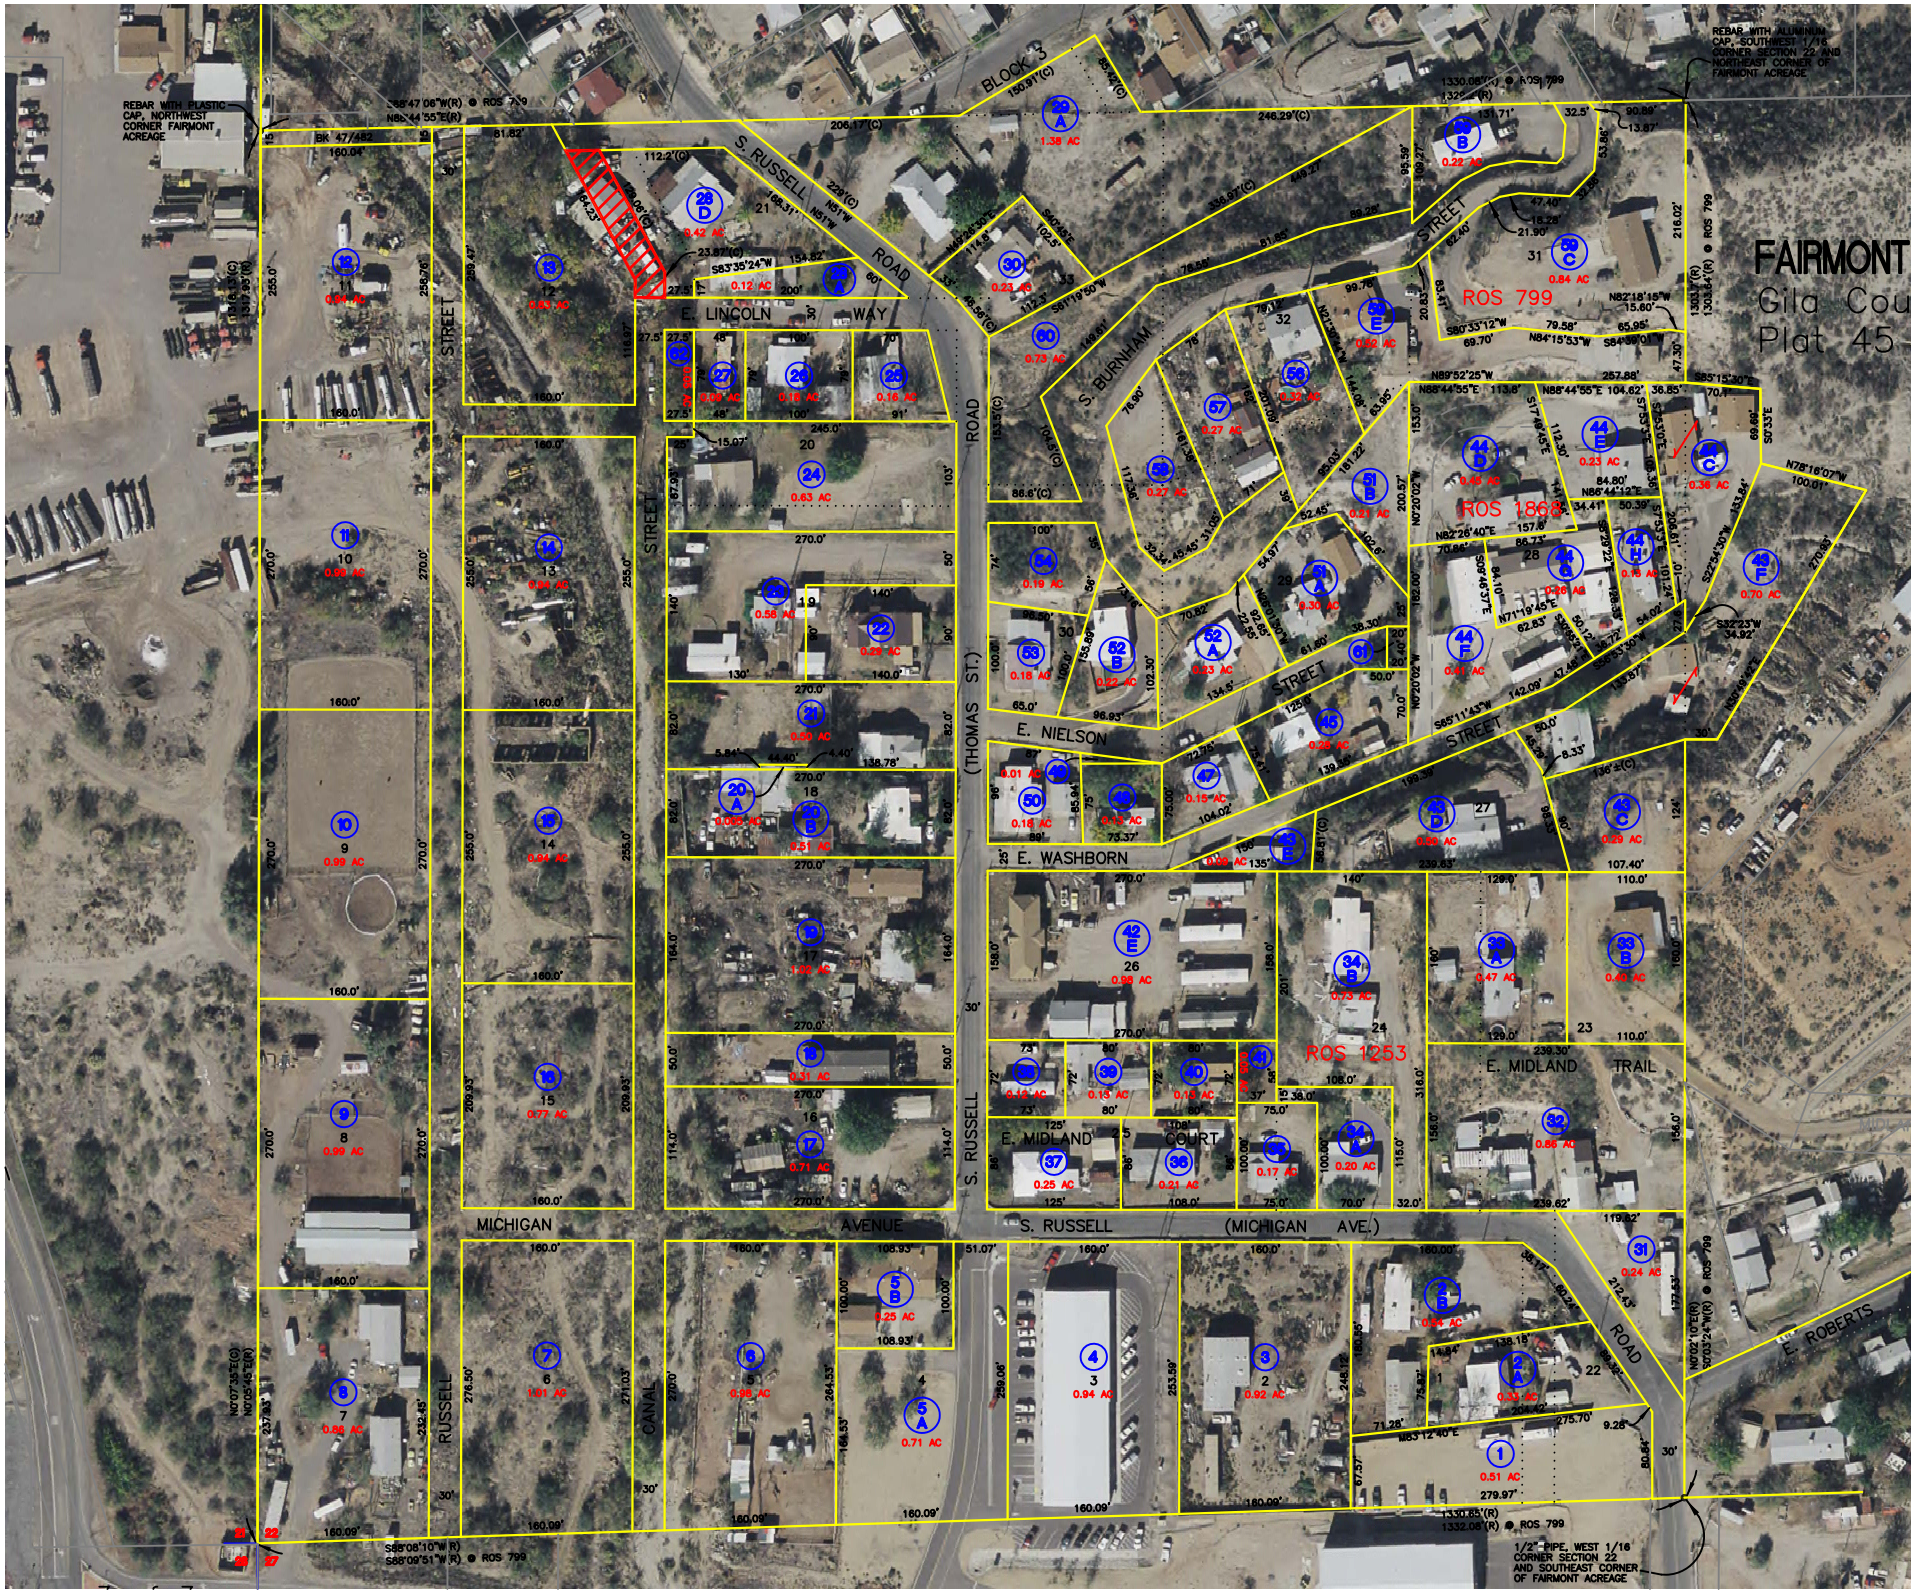
FAIRMONT
Gila Cou
Plat 45
ROS 799
ROS 1868
ROS 1253
S. RUSSELL ROAD
(THOMAS ST.)
S. BURNHAM
E. LINCOLN WAY
E. NIELSON
E. WASHBORN
E. MIDLAND COURT
E. MIDLAND TRAIL
MICHIGAN AVENUE
S. RUSSELL (MICHIGAN AVE.)
E. ROBERTS
RUSSELL STREET
CANAL STREET
BLOCK 3
REBAR WITH PLASTIC CAP, NORTHWEST CORNER FAIRMONT ACREAGE
REBAR WITH ALUMINUM CAP, SOUTHWEST 1/16 CORNER SECTION 22 AND NORTHEAST CORNER OF FAIRMONT ACREAGE
1/2" PIPE, WEST 1/16 CORNER SECTION 22 AND SOUTHEAST CORNER OF FAIRMONT ACREAGE