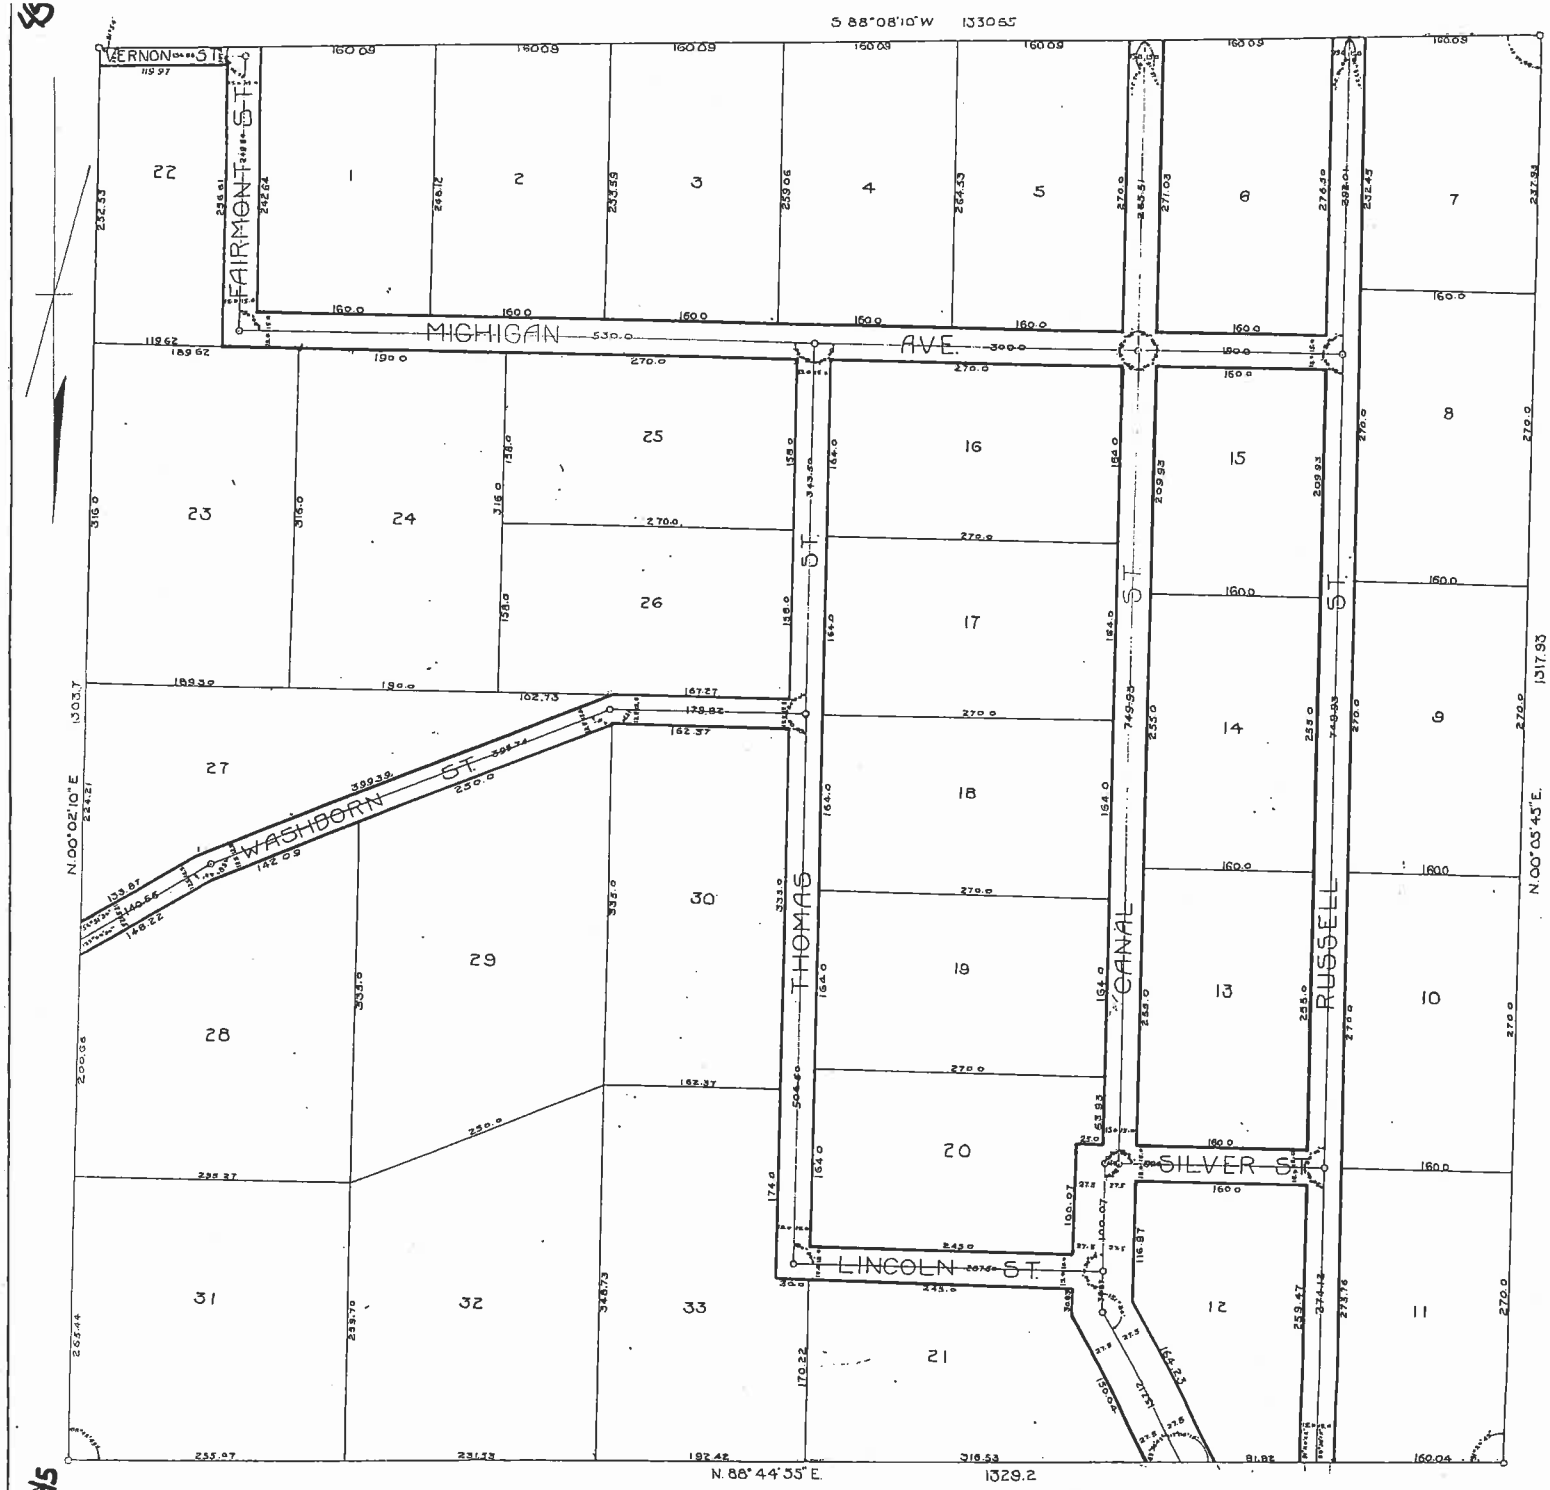

FAIRMONT ACREAGE.

GILA COUNTY, ARIZONA.

BEING A SUBDIVISION OF THE S.W.¼ OF THE S.W.¼ OF SEC. 22, T. 1 N. R. 15 E., G. & S.R.B. & M.

SCALE - 80 Ft = 1 INCH. AUGUST 9, 1915.

H.F. BENJAMIN. ENGINEER.

STATE OF ARIZONA } SS
COUNTY OF GILA

I, H.O. Fitzsimons, trustee, hereby certify that the foregoing is a full, true and correct map of the subdivision of the SW ¼ of the SW ¼ of Sec. 22 T. 1 N. R. 15 E. G. and S.R.B and M. in Gila County, State of Arizona, and that the surface of the streets therein shown are hereby dedicated to public use with the proviso and condition that all minerals thereunder are expressly reserved together with the right to use any part of said streets for mining purposes.

Dated this day of August, A.D. 1915

H.O. Fitzsimmons
Trustee.
(Notarial Seal).

STATE OF ARIZONA } SS
COUNTY OF GILA

The foregoing instrument was acknowledged before me this 14th day of August, A.D. 1915, by H.O. Fitzsimmons, trustee.

Joseph Francis Chisholm
Notary Public.

My commission expires
My commission expires April 22nd, 1918

Filed at the request of C.R. Temple on the 14 day of August A.D. 1915, at 10 minutes past 10 o'clock A.M.

E.T. Stewart.
County Recorder. (Seal)

Drawn from the original map and the scale reduced from 50 ft to one inch to 80 ft = 1 inch. on the 3 day of February A.D. 1920.

E. T. Stewart
County Recorder.