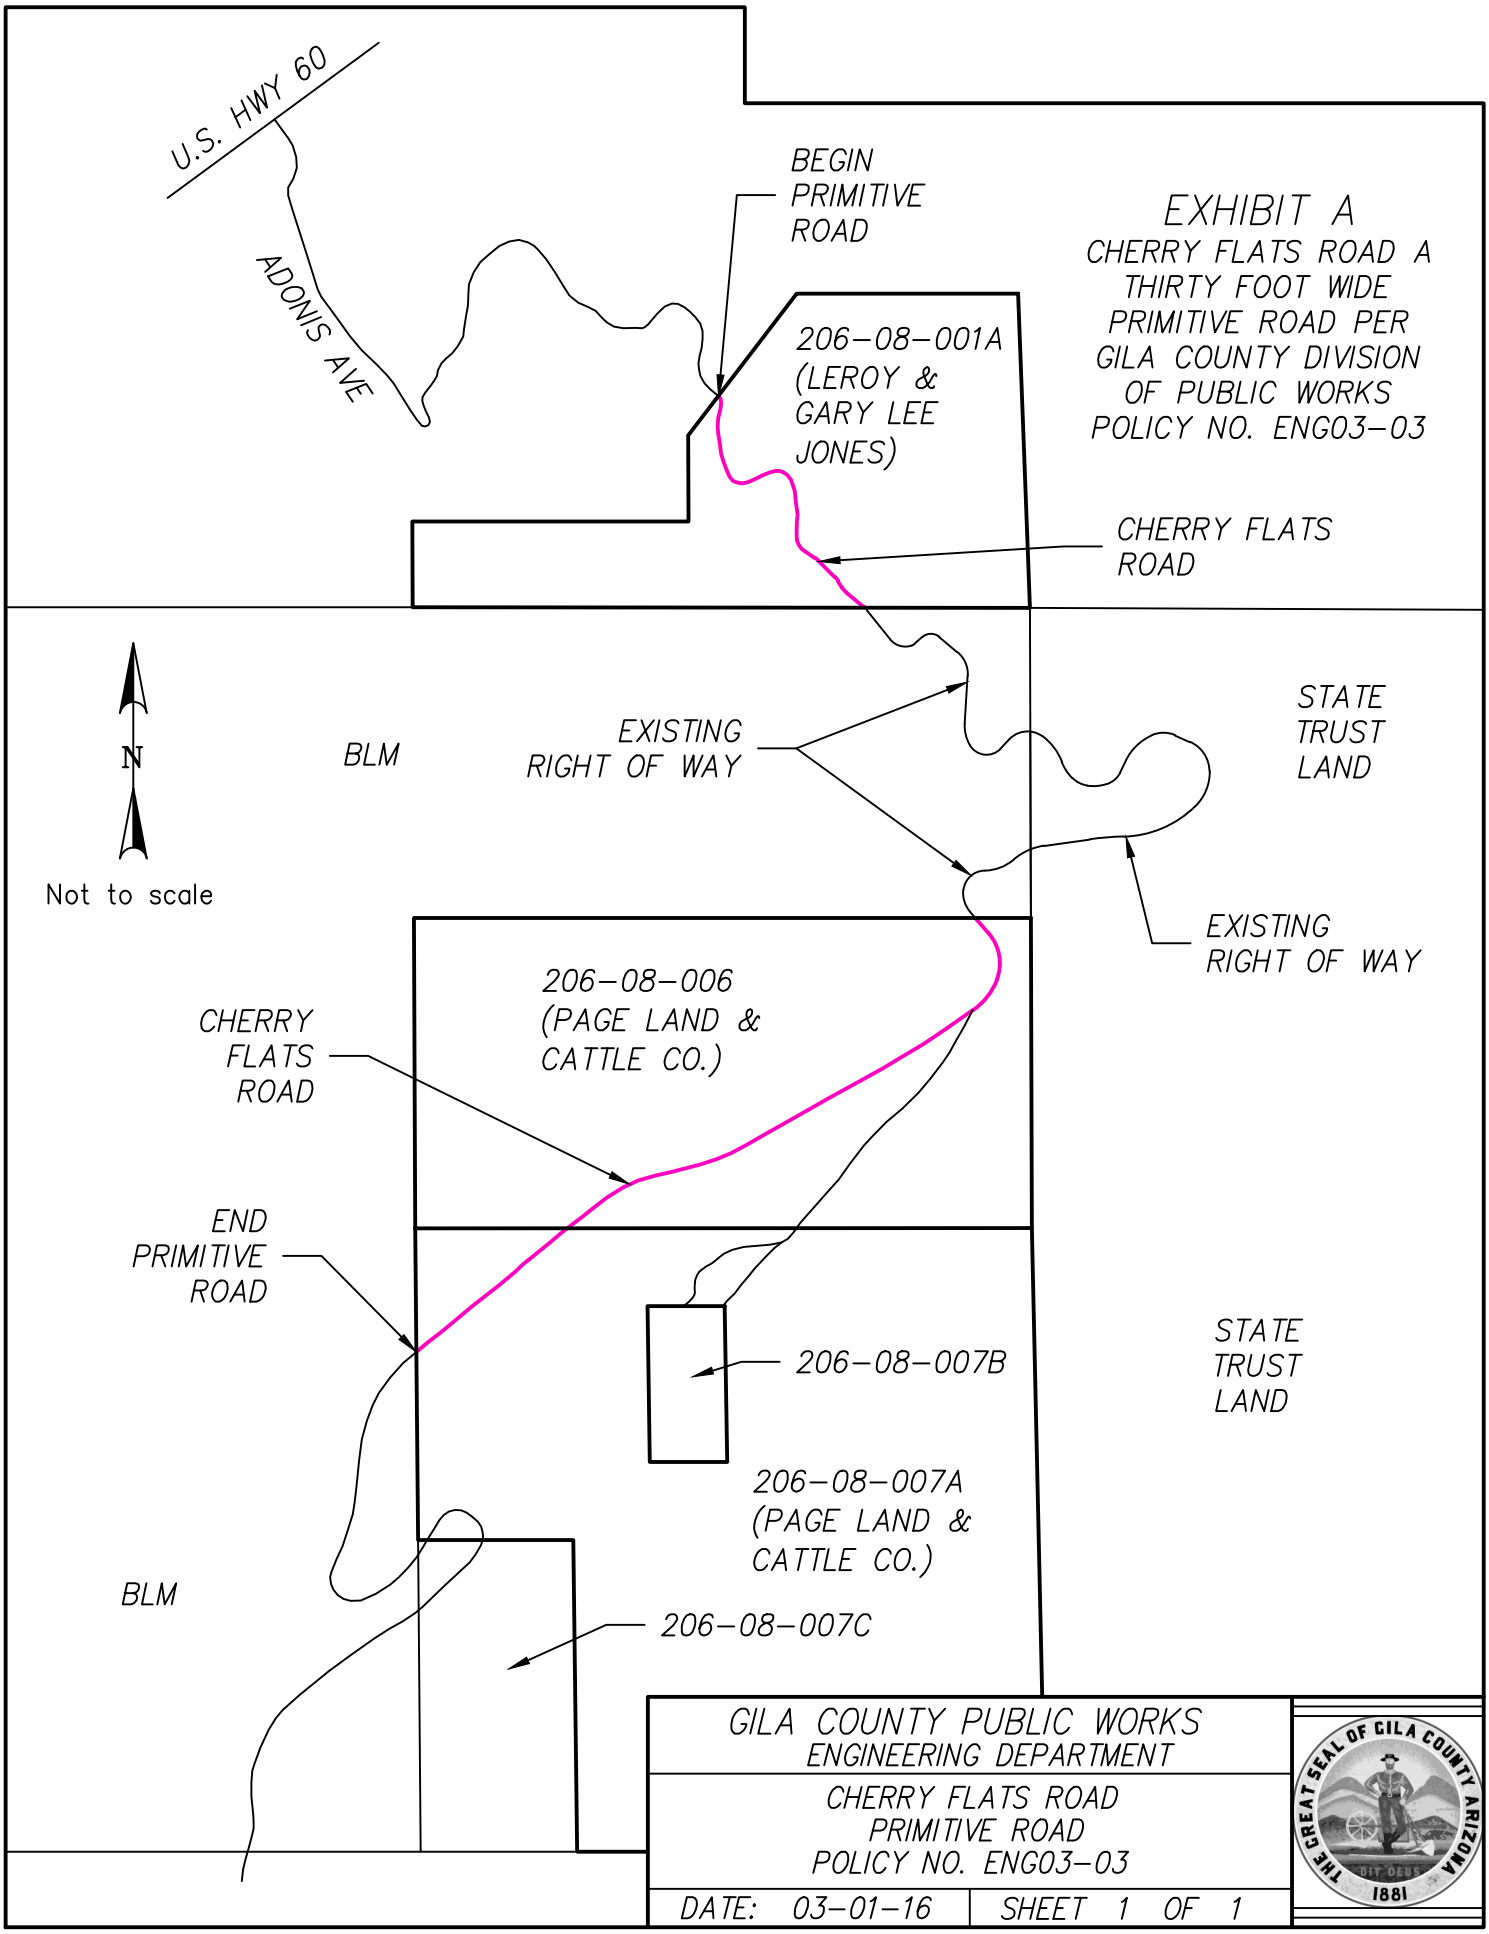
U.S. HWY 60
ADONIS AVE
BEGIN PRIMITIVE ROAD
EXHIBIT A
CHERRY FLATS ROAD A THIRTY FOOT WIDE PRIMITIVE ROAD PER GILA COUNTY DIVISION OF PUBLIC WORKS POLICY NO. ENG03-03
206-08-001A (LEROY & GARY LEE JONES)
CHERRY FLATS ROAD
N
Not to scale
BLM
EXISTING RIGHT OF WAY
STATE TRUST LAND
EXISTING RIGHT OF WAY
206-08-006 (PAGE LAND & CATTLE CO.)
CHERRY FLATS ROAD
END PRIMITIVE ROAD
206-08-007B
STATE TRUST LAND
206-08-007A (PAGE LAND & CATTLE CO.)
BLM
206-08-007C
GILA COUNTY PUBLIC WORKS
ENGINEERING DEPARTMENT
CHERRY FLATS ROAD
PRIMITIVE ROAD
POLICY NO. ENG03-03
DATE: 03-01-16
SHEET 1 OF 1
THE GREAT SEAL OF GILA COUNTY ARIZONA
DIT DEUS
1881