VERDE GLEN 3

A SUBDIVISION OF PART OF THE NE¼ SW¼ SECTION 26 T12N-R10E-GESR B&M, GILA COUNTY, ARIZONA

$5.00
2:05
C

314401

STATE OF ARIZONA, County of Gila, ss:
I do hereby certify that the within instrument was filed and recorded at request of GILA COUNTY ABSTRACT COMPANY
Date Jan. 24, 1969 Time 2:05 P. M. FILED Official Records MAP No. 393,
Records of Gila County, Arizona.
WITNESS my hand and official seal the day and year first above written.
DORIS PARKIN, County Recorder
By Mary V. De Paoli Deputy.
INDEXED
Restrictions, See Docket 253, Page 53.

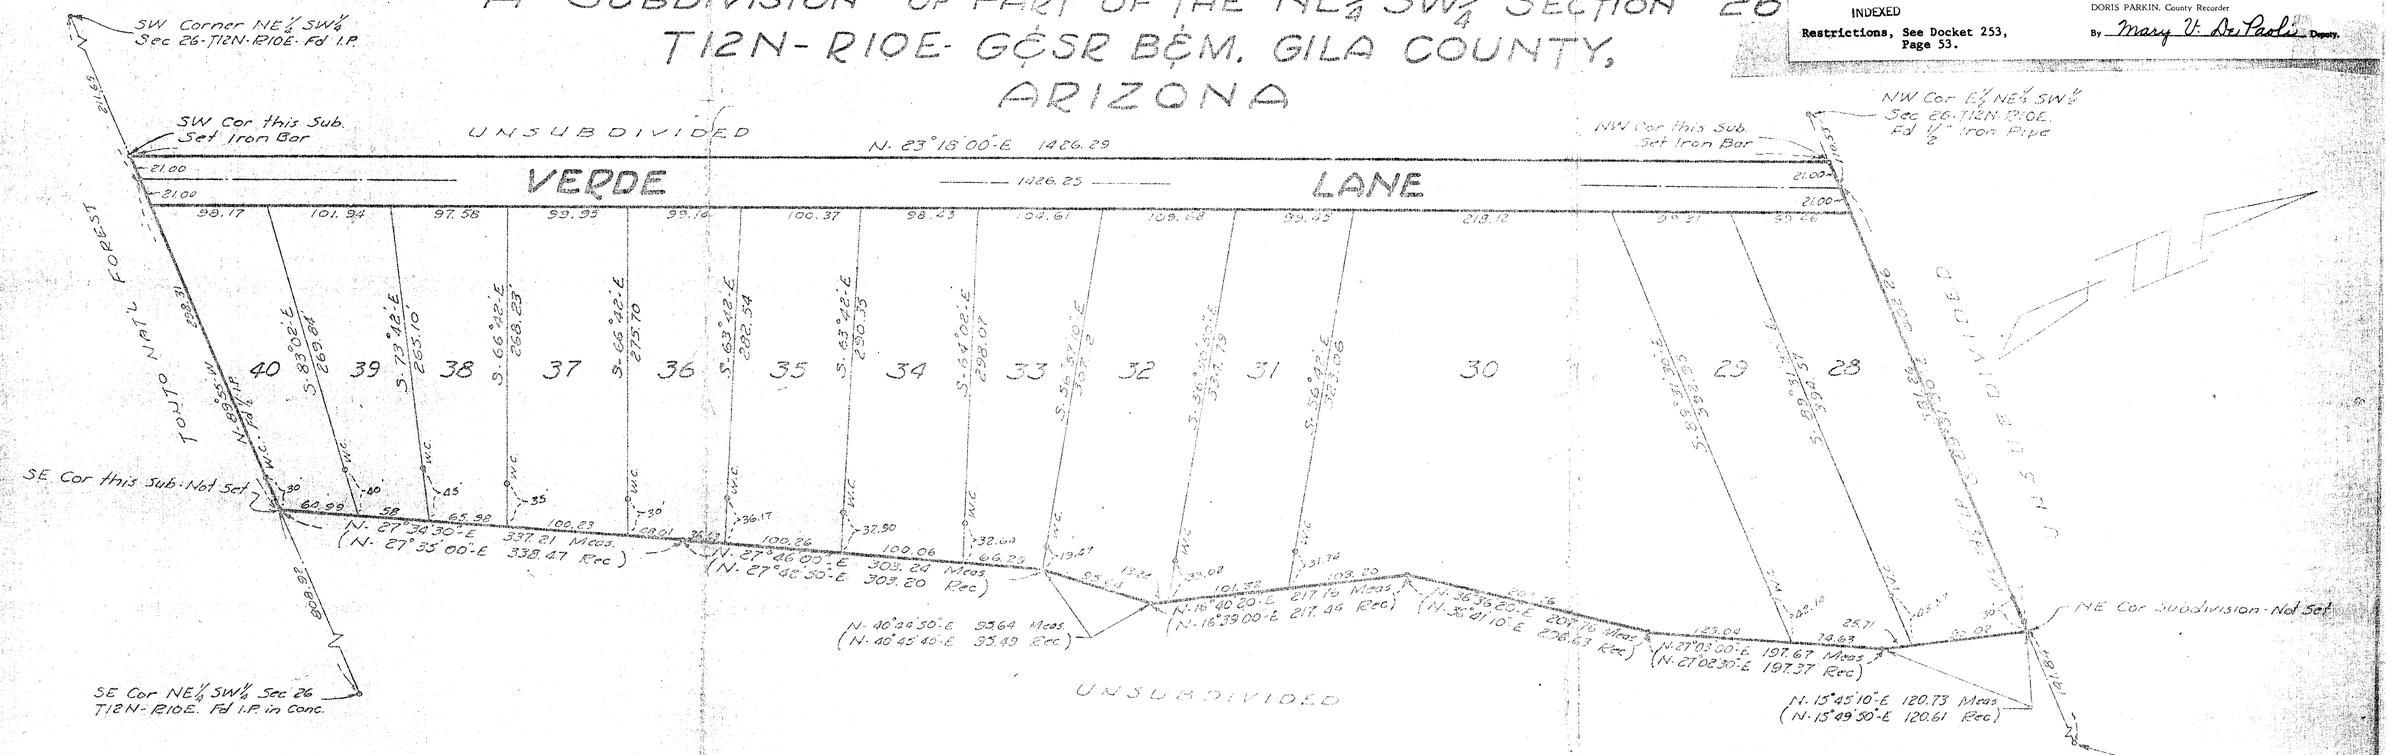

STATE OF ARIZONA }
COUNTY OF GILA } S.S.

KNOW ALL MEN BY THESE PRESENTS: That the Arizona Title Insurance and Trust Company, An Arizona Corporation, as Trustee, has subdivided, under the name of VERDE GLEN 3 that part of the NE¼ of the SW¼ of Section 26, T12N-R10E. GESR B&M, Gila County, Arizona, as shown hereon, and hereby publishes this plat as and for the plat of said VERDE GLEN 3, and further declares that said plat sets forth the locations and gives the measurements and dimensions of the lots and streets constituting same on said plat, and that each lot and street shall be known by the number or name given each respectively on said plat, and the Arizona Title Insurance and Trust Company, as Trustee, hereby dedicates to the public for use as such the streets shown on this plat and included in the above described premises.

ARIZONA TITLE INSURANCE AND TRUST COMPANY, TRUSTEE

Attest: Stanley Mathisen
Asst Secretary

By: Earl Briggs
Vice President

STATE OF ARIZONA }
COUNTY OF MARICOPA } S.S.

On this, the 3 day of JANUARY 1969 personally appeared EARL BRIGGS and STANLEY MATHISEN, Who acknowledged themselves to be the Vice President and Asst Secretary, respectively, of the Arizona Title Insurance and Trust Company, An Arizona Corporation, and that they, as such officers respectively, being authorized so [illegible] ted the foregoing instrument for the purposes therein conte[illegible] ning the name of the corporation, as Trustee, by themselves a[illegible] officers respectively.

In Wit[illegible] I hereunto set my hand and official seal

My Commission [illegible] 9-5-72

Notary Public

Approved by the Gila County Planning and Zoning Commission this _____ day of _____, 19____

By: _____
Chairman

Approved by the Board of Supervisors of Gila County, Arizona, this 23rd day of January 1969.

By: James H. Dowdy
Chairman

Attest: Louis C. Rodington
Clerk

This is to certify that the survey and subdivision of this property was made under my supervision during the month of September 1966

R.S. Knight
R.S. Knight - Reg. Civil Engineer

Note: Iron Bars set at lot corners and Witness Corners as noted on plat

ROBERT S. KNIGHT — ENGINEER
6637 EAST LINCOLN DR - SCOTTSDALE

PLAT OF
VERDE GLEN 3

Drawn By: R.S.K.	Scale: 1"=60'
Checked By	Job No 4642
Date 10/25/66	Sheet 1 of 1